FOUNDER'S PARKWAY CONSTRUCTION PHASING

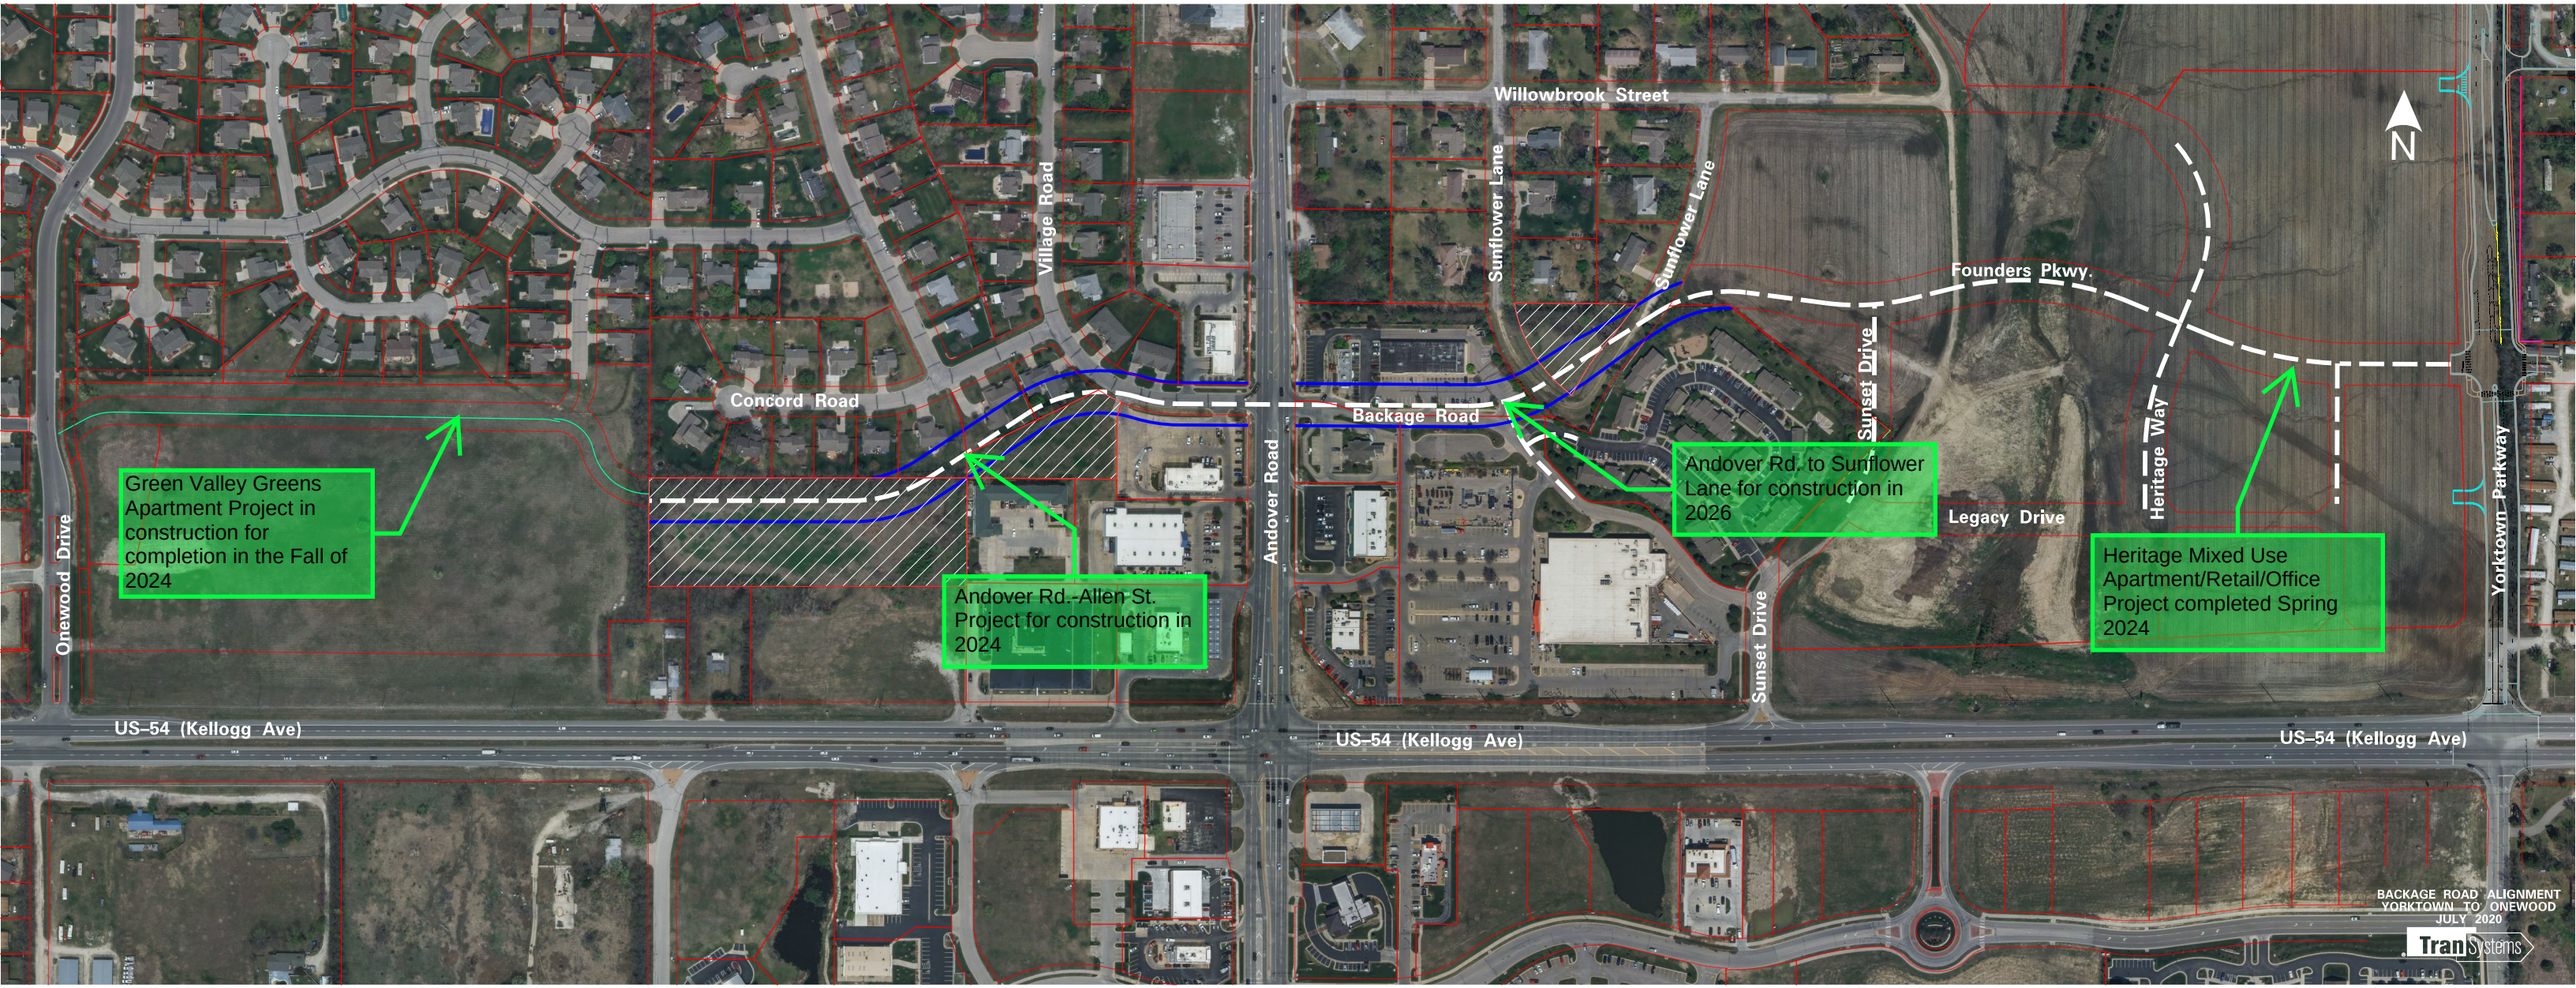

0005-C-HD01-Backage Road - RW Exhibit_2020_07_13.dgn 7/13/2020 3:09:26 PM